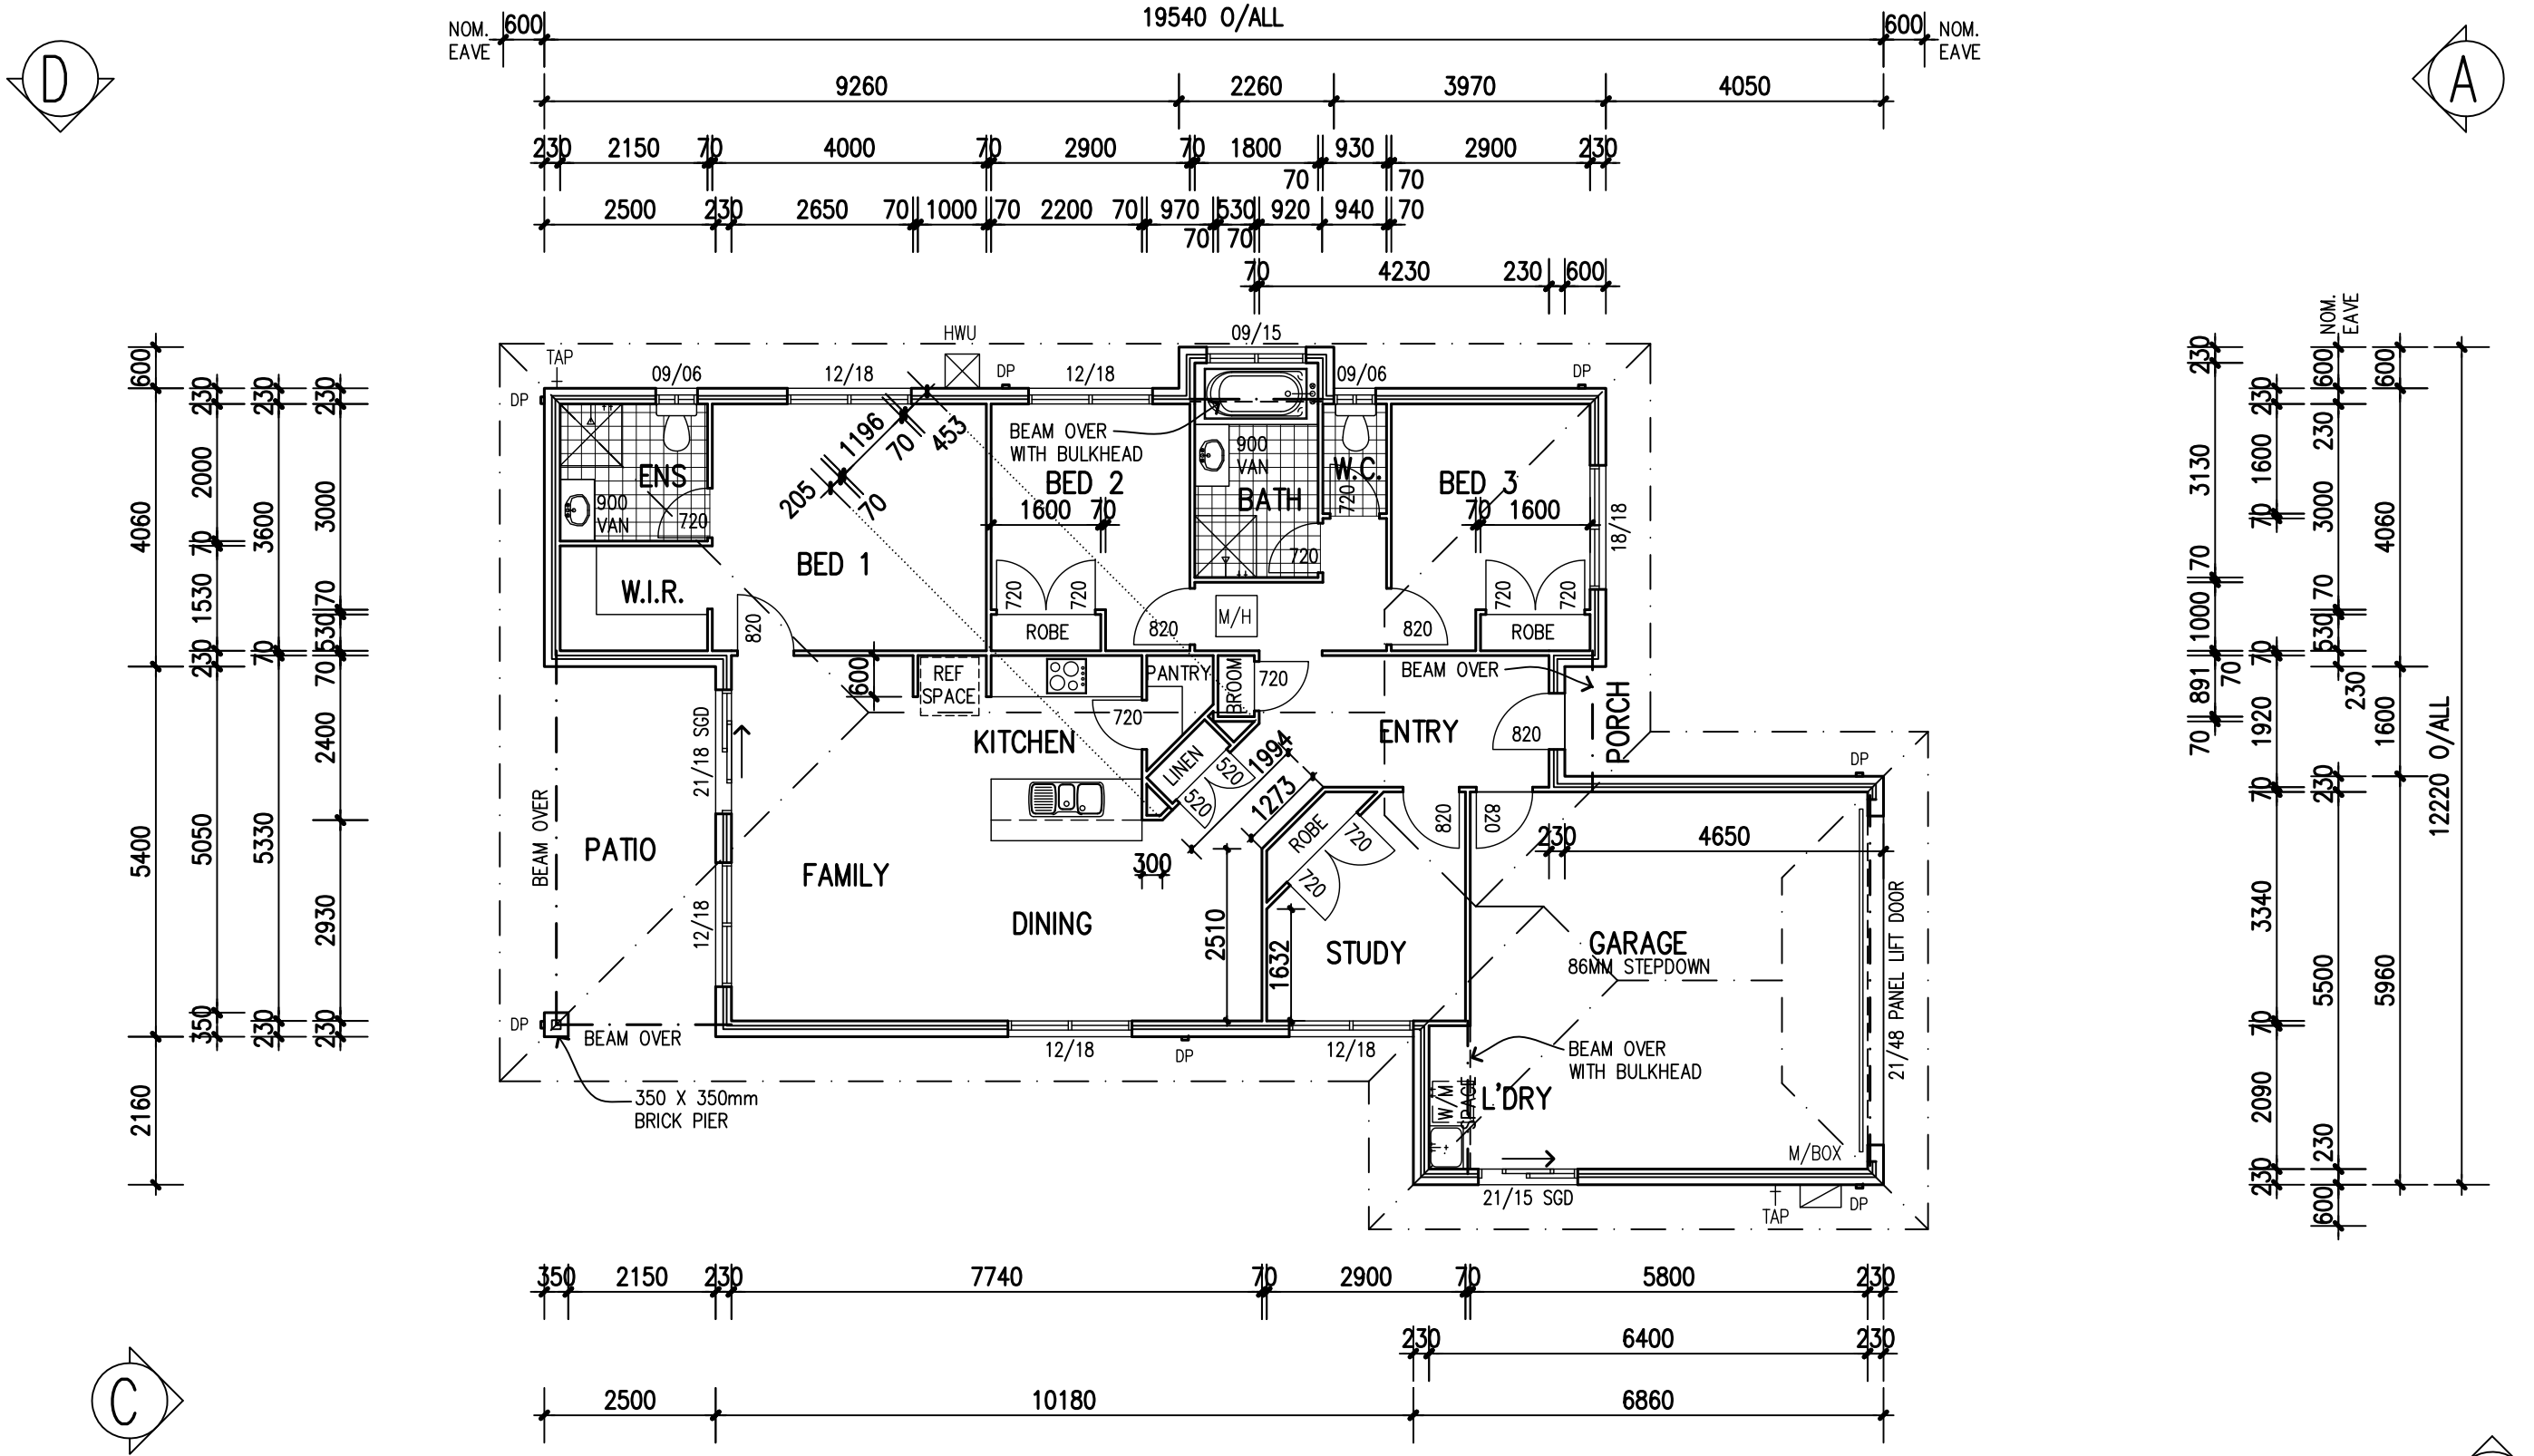

FLOOR PLAN 1:100 – DUTCH GABLE FACADE

VARIATIONS:			AREAS:			
No:	Date:	DESCRIPTION:	GRD FLR:	126.06 SQM	GARAGE:	37.58 SQM
A	03.09.05	PRELIMINARY			PORCH:	0.96 SQM
*		*			PATIO:	13.50 SQM
*		*				
*		*	SUBTOTAL:	126.06 SQM	TOTAL:	178.10 SQM
*		*		13.57 SQR		19.17 SQR

G DEVELOPMENTS P/L
"Building a Shared Vision"

ADDRESS: P.O. BOX 600
PARADISE POINT, 4216

ACN: 116332220
ABN: 77116332220
QBSA: 1086689

DESIGN: RYCON
FACADE: **DUTCH GABLE** CEILING: **24, L**
GARAGE: **DOUBLE** LOCATION:

FLOOR PLAN

STEVEN MAXWELL OWNS COPYRIGHT IN THIS DRAWING. UNAUTHORISED USE, REPRODUCTION OR ADAPTION IS FORBIDDEN AND WILL BE PROSECUTED.

OWNER:

JOB NO: DATE:
F.C.DATE: MST VER:
PERMIT No: DWS: **N2**
DRAWN: **SMA** CHKED: SHEET: **2** of **1**